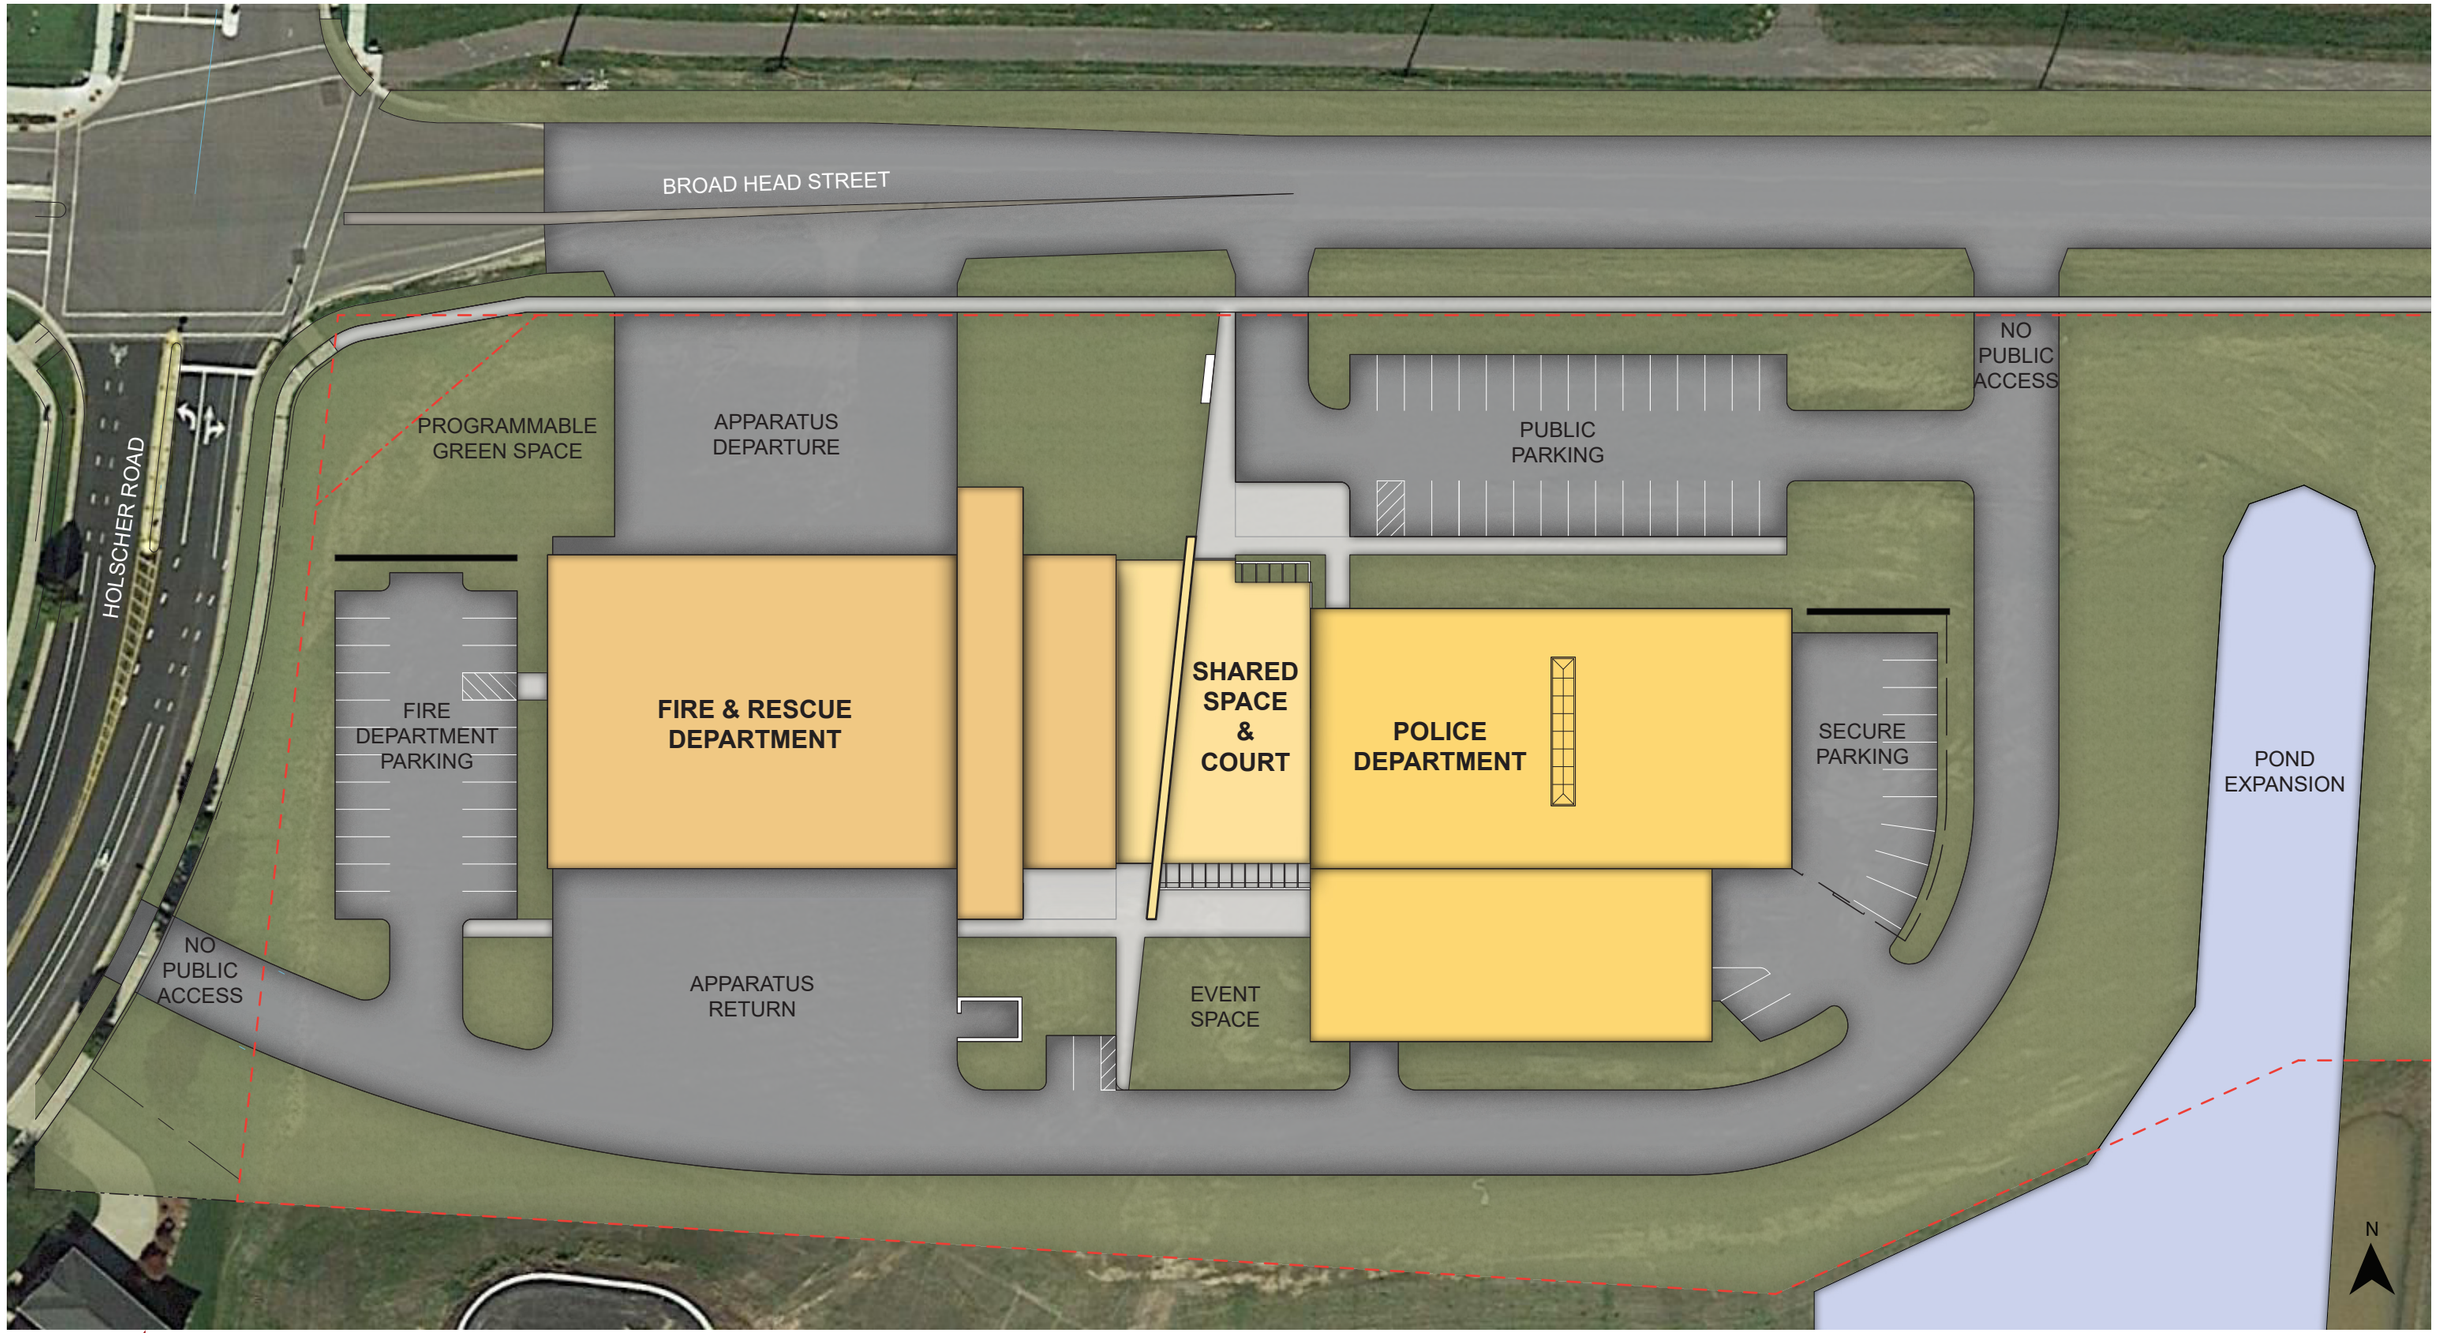

bray architects

Project #: 3488

SITE PLAN

SCALE: 1" = 50' - 0"

McFarland Public Safety Building

Broadhead St. & Holscher Rd.

August 13, 2020

© 2020 Bray Associates Architects, Inc.