* All fence is 6' privacy fence.
* Stairs and handicap ramps will be contructed out of wood.

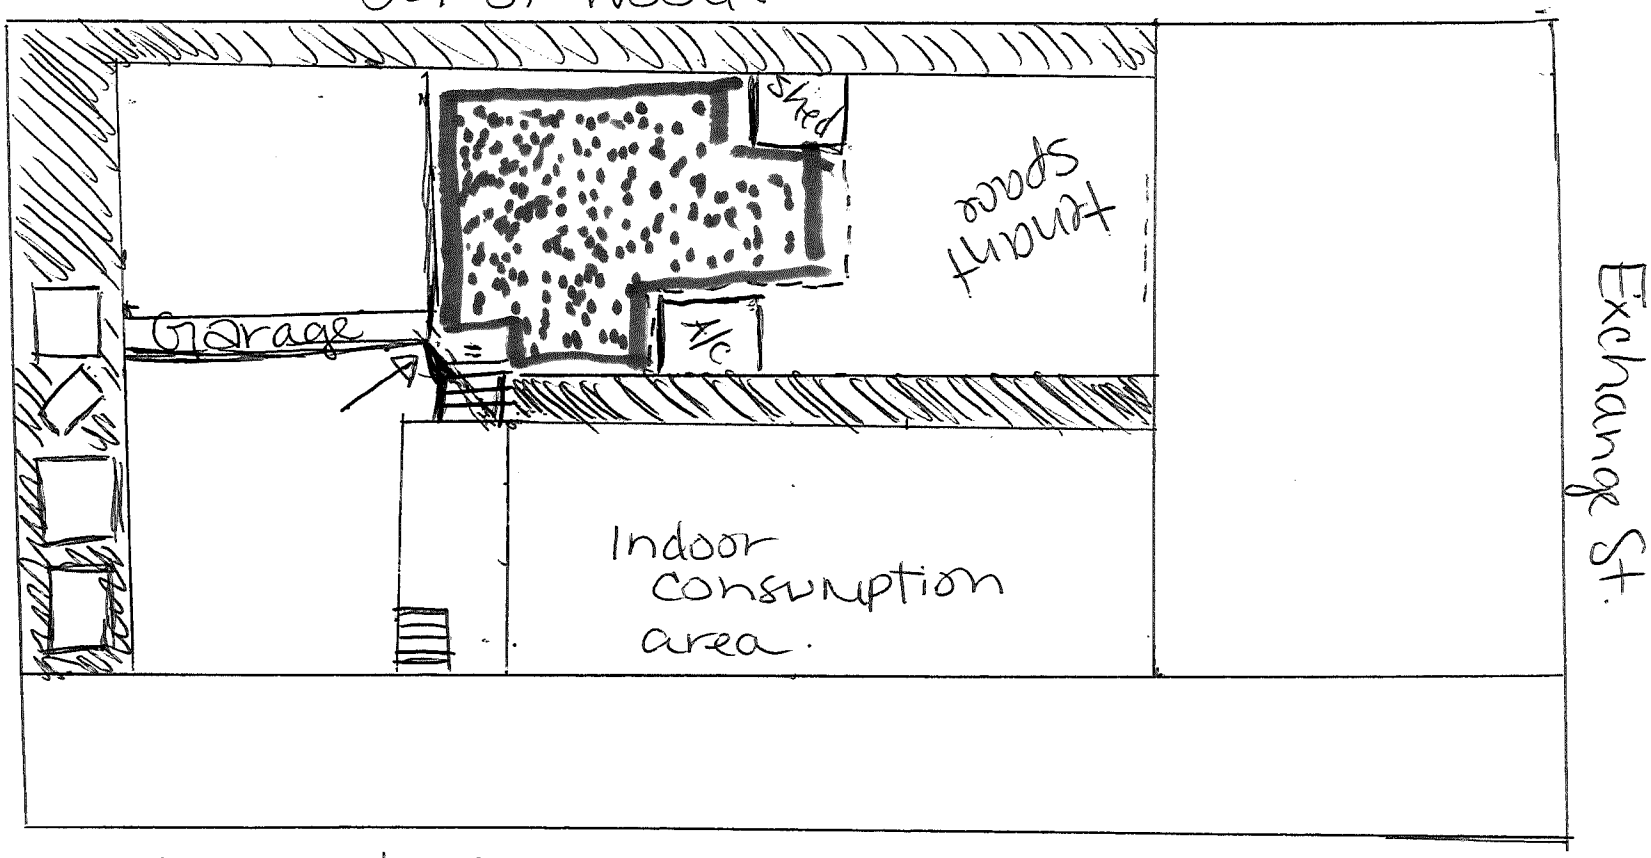

→ Indicates Entry Point.
* Handicap By Garage
* stairs off deck to back yard.

Purposed outdoor consumption area

Indicate unusable space

---- interior fence to separate space and keep at 50% of indoor area.

landscaped none usable area

---- 2nd emergancy exit.

stair ways

1 inch = approx. 20ft.