©2019 Vierbicher Associates, Inc.

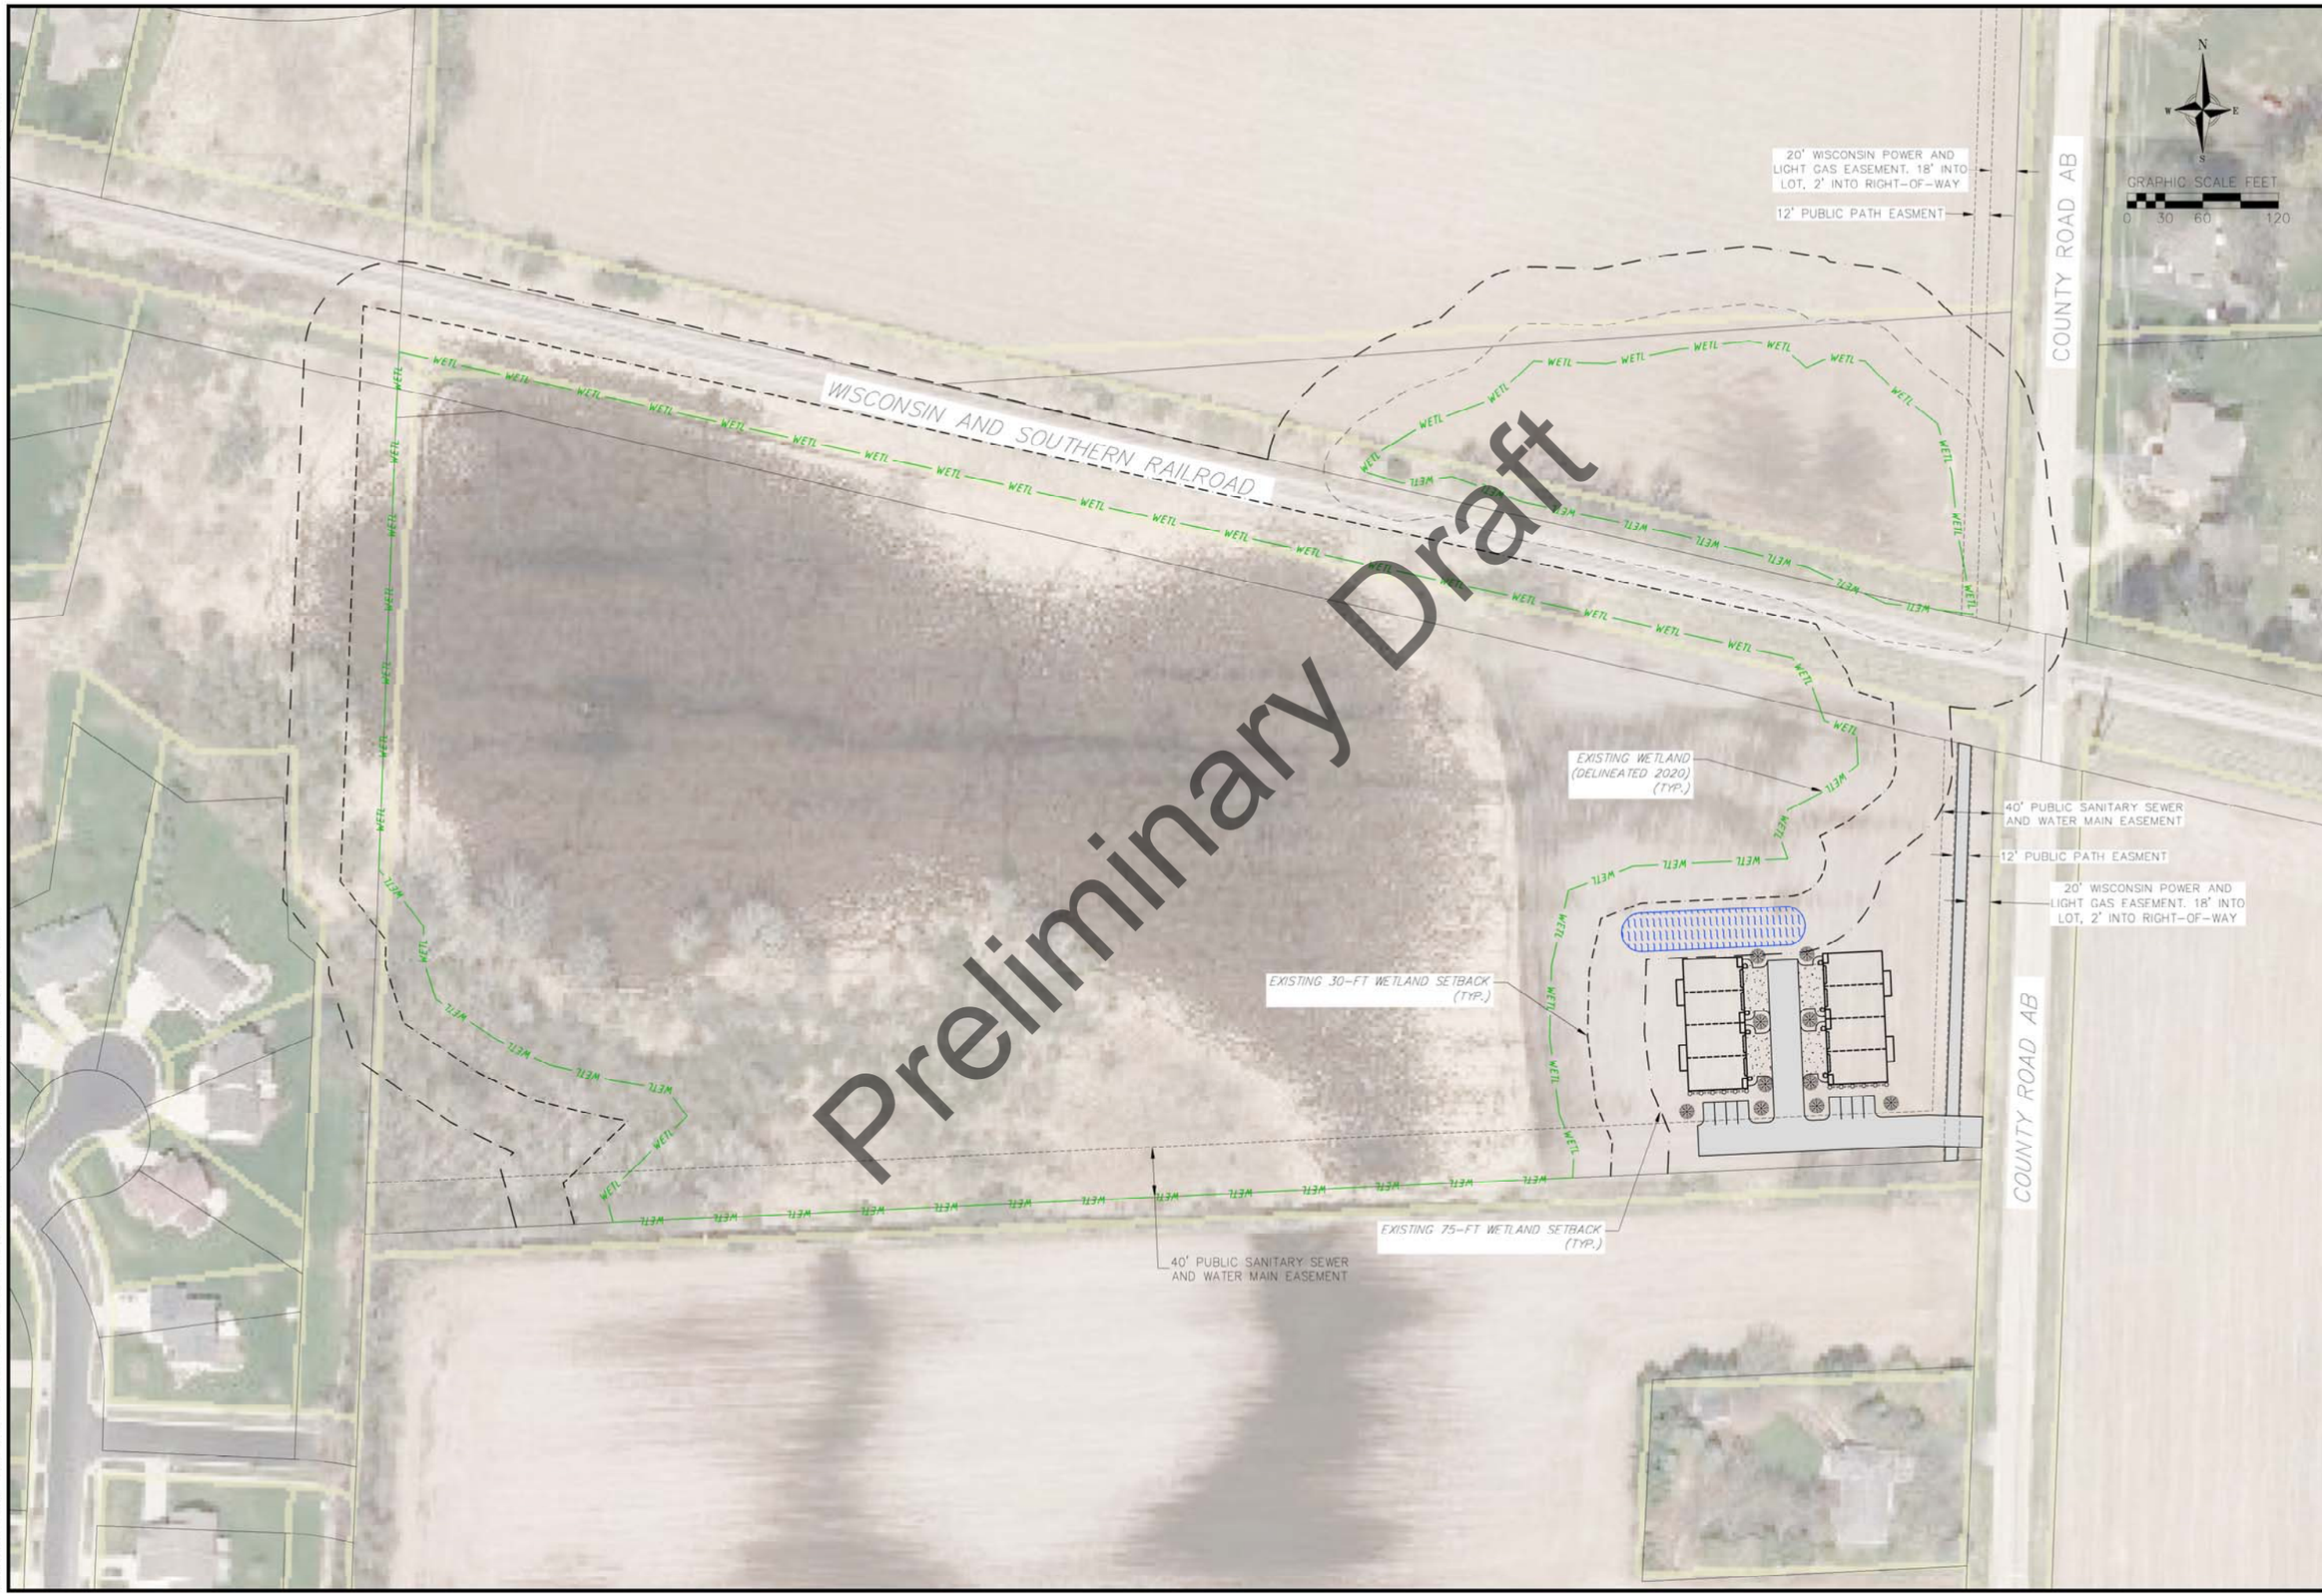

29 Jul 2020 - 4:40p M:\Urso\170272 Utterback Property\CADD\170272 Urso Concept_Utterback (2 Building Layout).dwg by: zdre

vierbicher
planners | engineers | advisors
Phone: (800) 261-3898

Wetland Exhibit - Aerial

Utterback Site
Village of McFarland
Dane County, Wisconsin

REVISIONS		
NO.	DATE	REMARKS

REVISIONS		
NO.	DATE	REMARKS

SCALE
AS SHOWN

DATE
07/29/2020

DRAFTER
ZDRE

CHECKED
GBLA

PROJECT NO.
170272

SHEET
1 OF 1

DWG. NO.